LEGEND

COMMON NAME			QTY	HXW
FLOWER, PERENNIAL				
LIRIOPE, LITTLE BLUE		1	40	1'X1'
SHRUB, DECIDUOUS				
HYDRANGEA, ENDLESS SUMMER HEDGE		2	5	2'X2'
HYDRANGEA, LIMELIGHT		3	3	3'X2'
SHRUB, EVERGREEN BROADLEAF				
ARALIA, JAPANESE		4	4	3'X2'
CAMELLIA, WHITE PINK		5	6	3'X2'
GARDENIA		6	9	3'X2'
YEW, JAPANESE PODOCARPUS		7	8	3'X2'

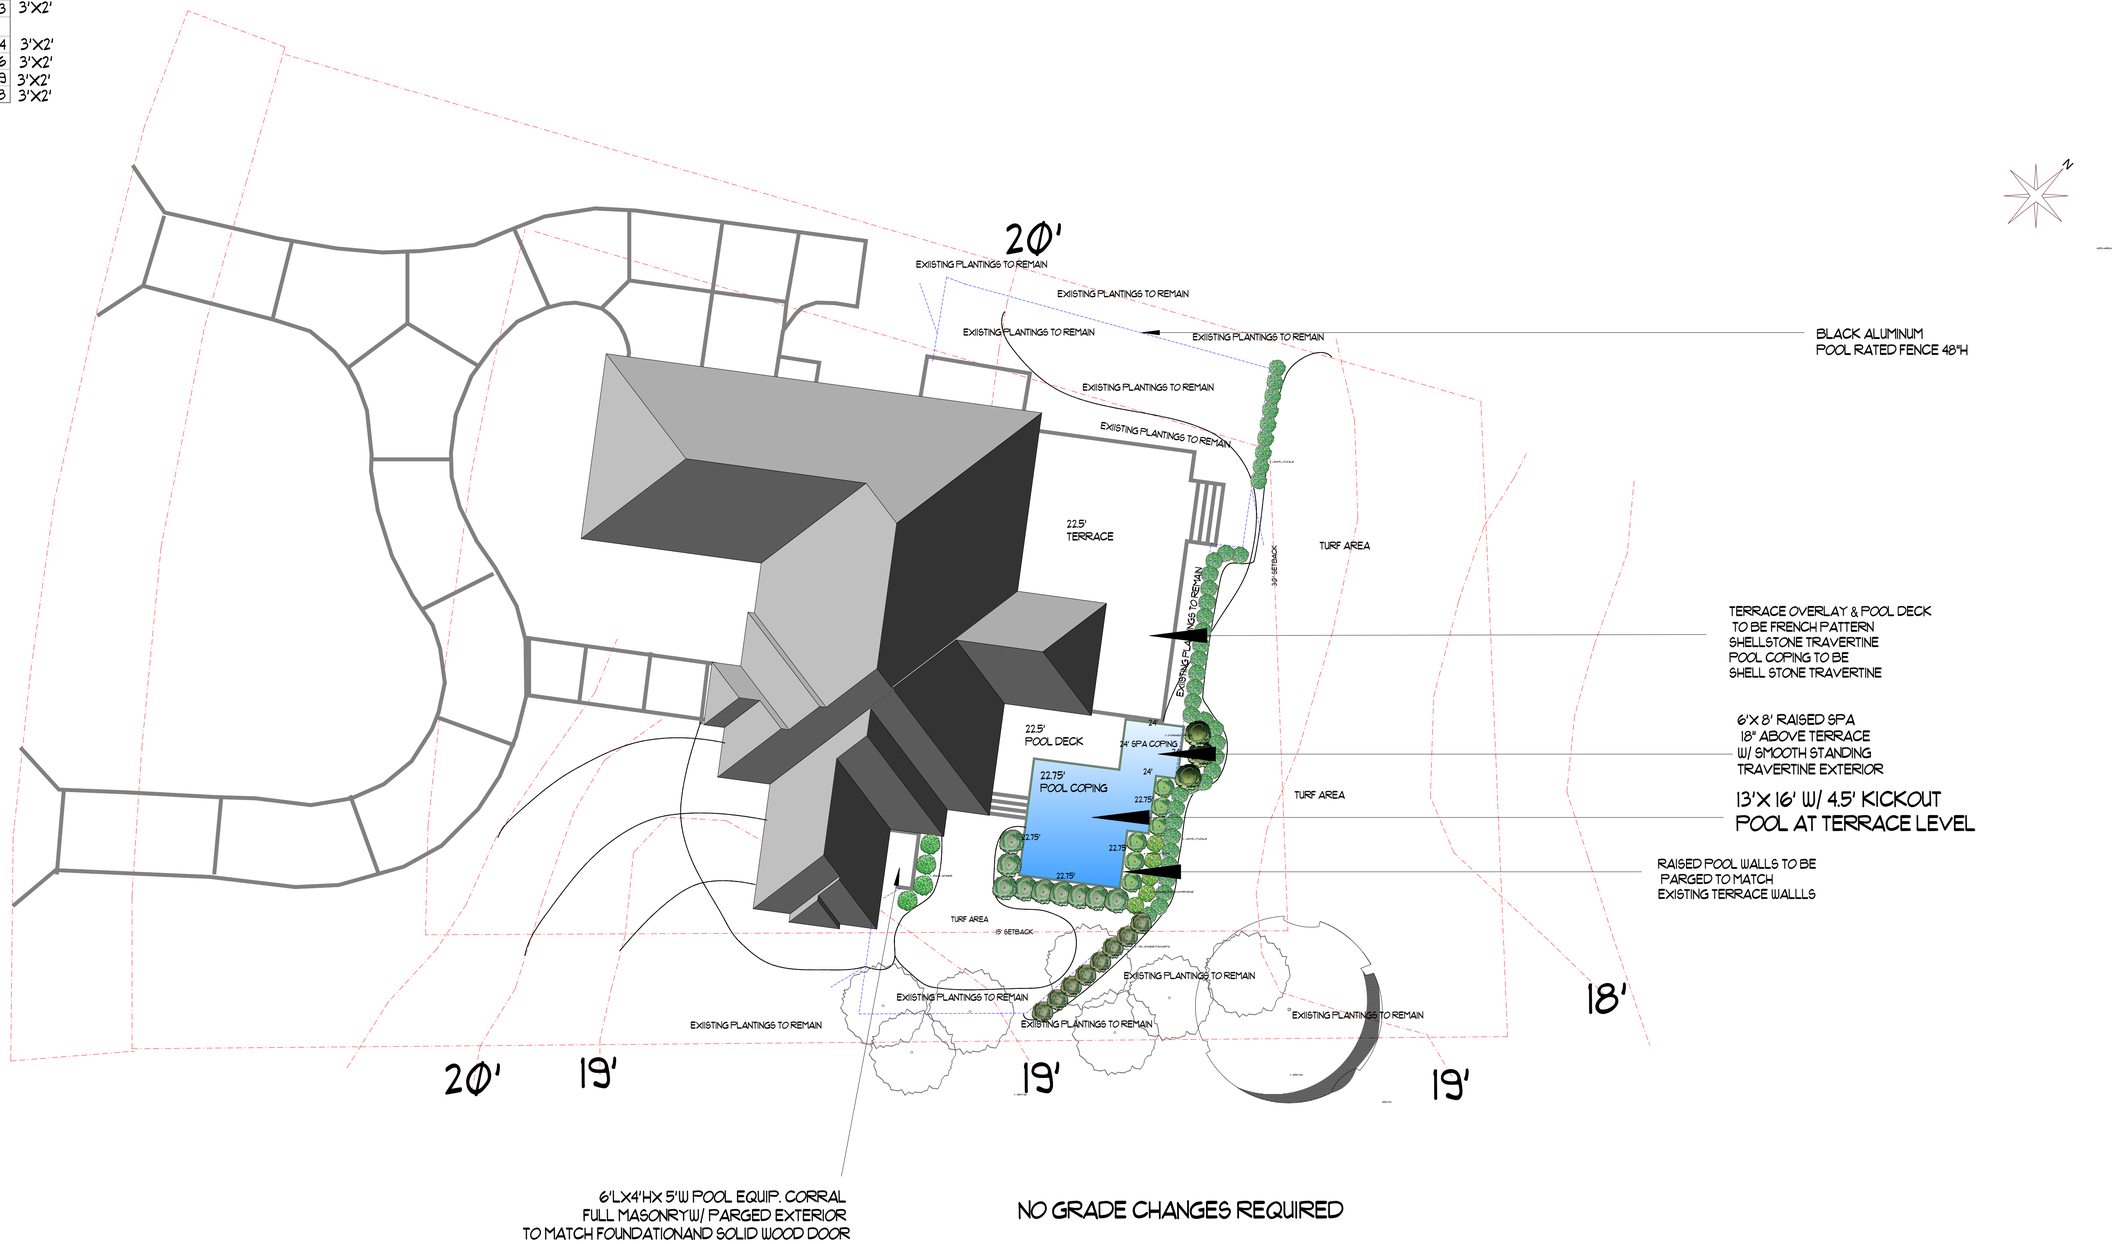

Revision #:	Scale:	Landscape Plan: -8736626	Landscape Design by: Scott Hinson
Date: 7/6/2026	1" = 10'	Boticello Pool Addition	Low Country Landscaping, Inc.