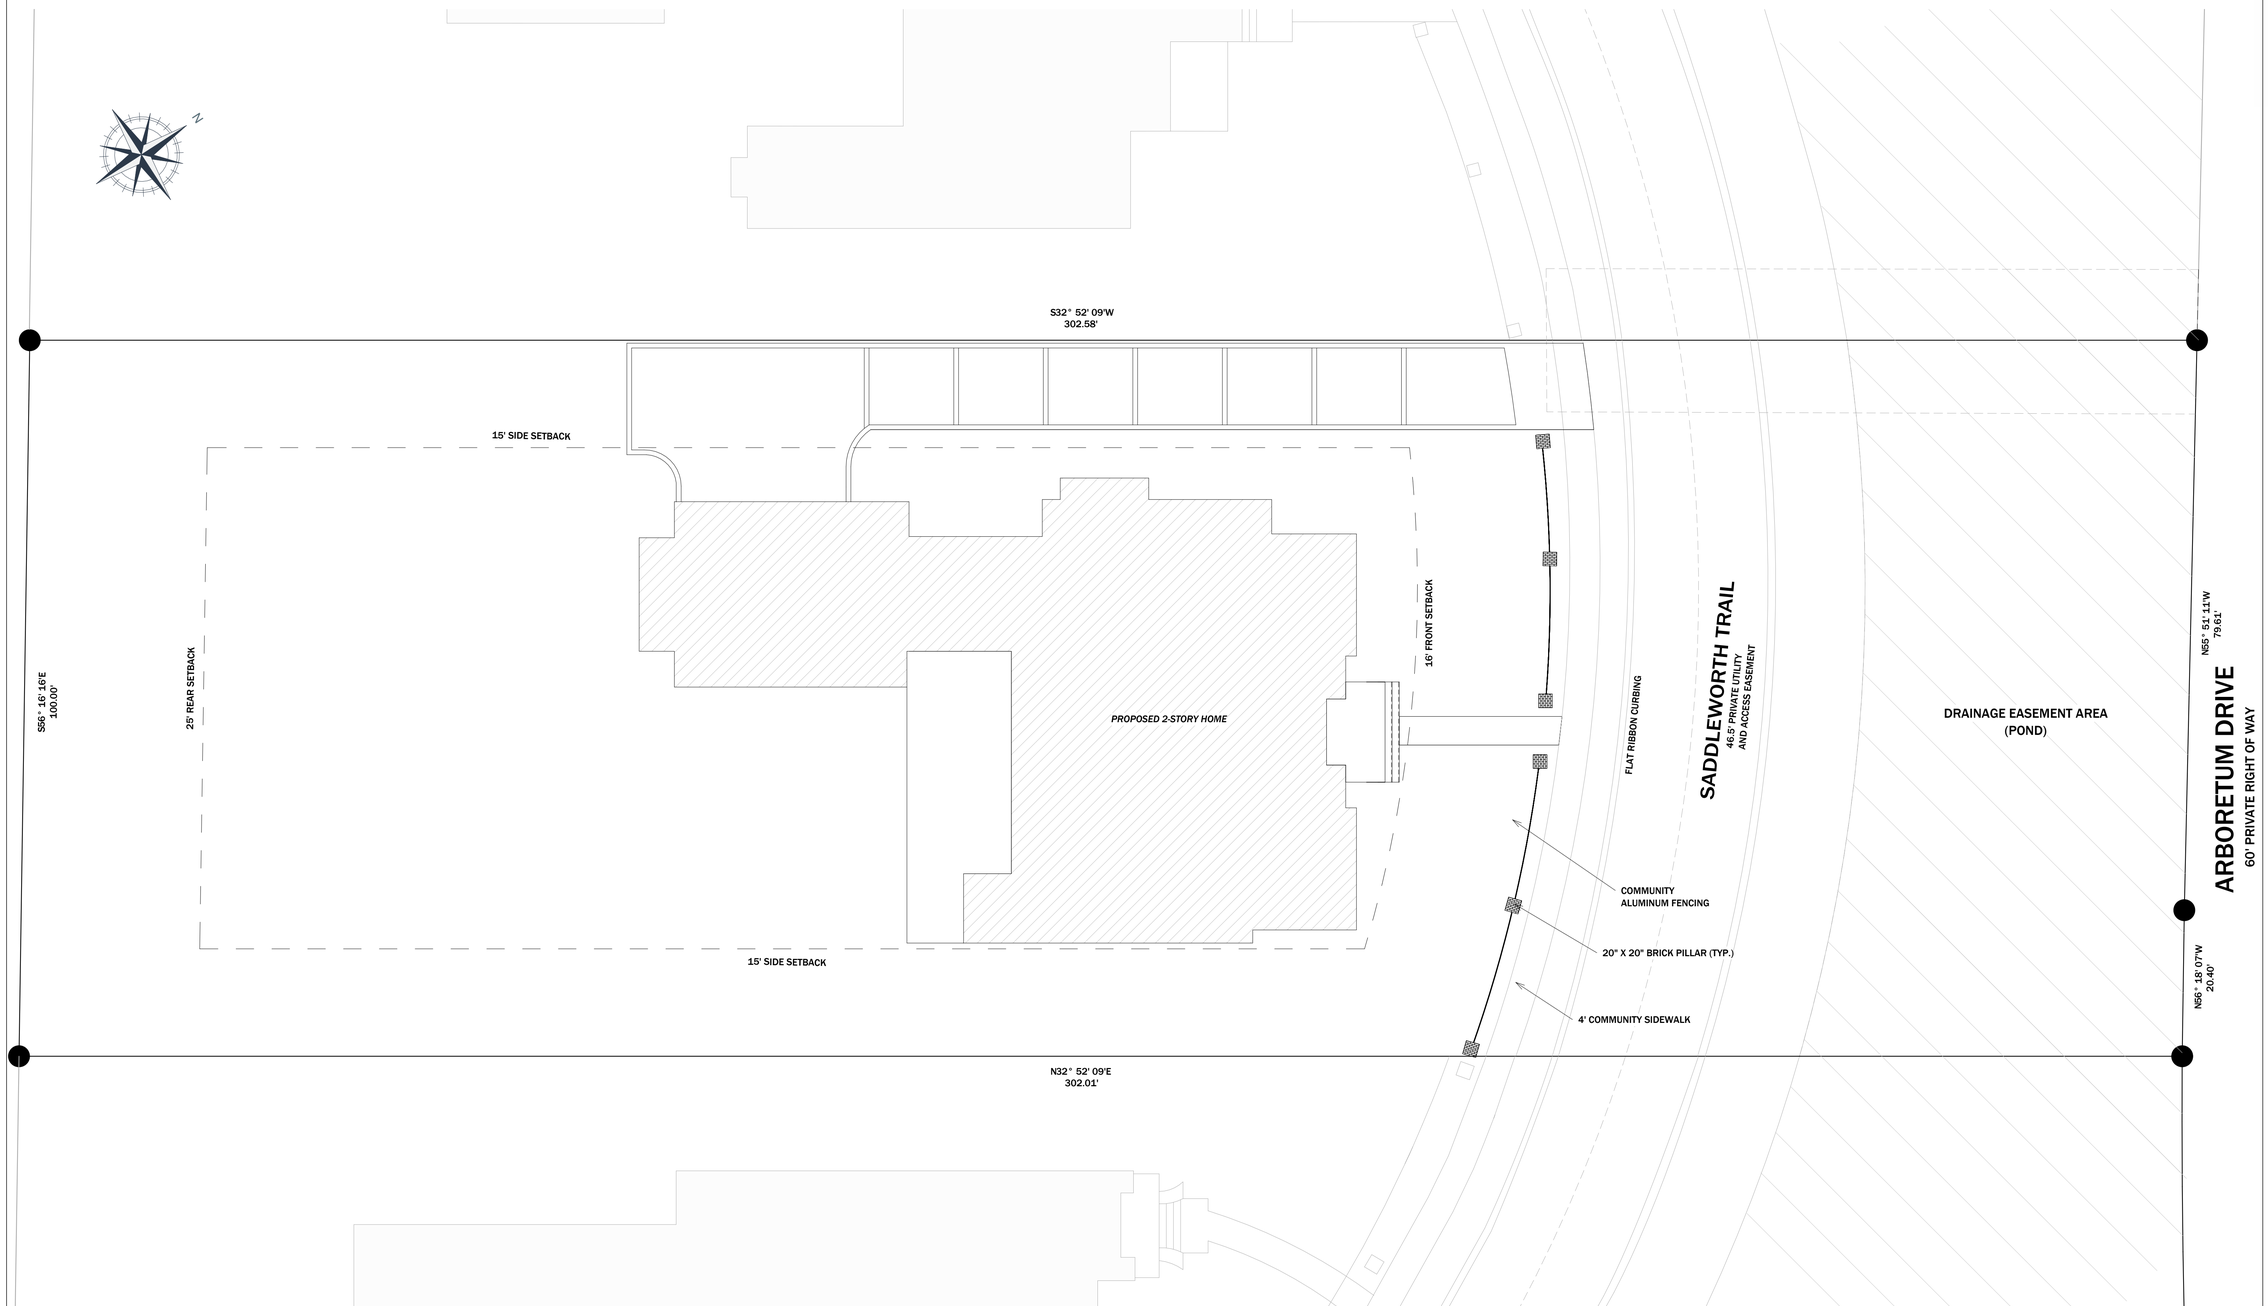

1 SITE PLAN

SCALE: 1" = 10'-0"

MJ design

MJCH DESIGN

CONTACT: LYDIA STEVENS

LYDIA@MARKJOHNSONCUSTOMHOMES.COM

(910) 945-9729

1319 MILITARY CUTOFF RD
WILMINGTON, NC 28405

DATE	DESCRIPTION

CLARK RESIDENCE

7246 SADDLEWORTH TRAIL
WILMINGTON, NC 28405

SITE PLAN

DATE:	05/18/2026
DRAWN BY:	LYDIA STEVENS
SHEET NO.	C101
SCALE:	1" = 10'-0"

EXTERIOR CONCEPT RENDERING 1

EXTERIOR CONCEPT RENDERING 2

MJ design

MJCH DESIGN

CONTACT: LYDIA STEVENS

LYDIA@MARKJOHNSONCUSTOMHOMES.COM

(910) 945-9729

1319 MILITARY CUTOFF RD
WILMINGTON, NC 28405

DATE	DESCRIPTION

CLARK RESIDENCE

7246 SADDLEWORTH TRAIL
WILMINGTON, NC 28405

3D CONCEPT RENDERINGS

DATE: 05/18/2026

DRAWN BY: LYDIA STEVENS

SHEET NO.

A901

SCALE: