LANDSCAPE DESIGN FOR

SHEREEN JONES RESIDENCE

516 Moss Tree Drive • Landfall • Wilmington, NC

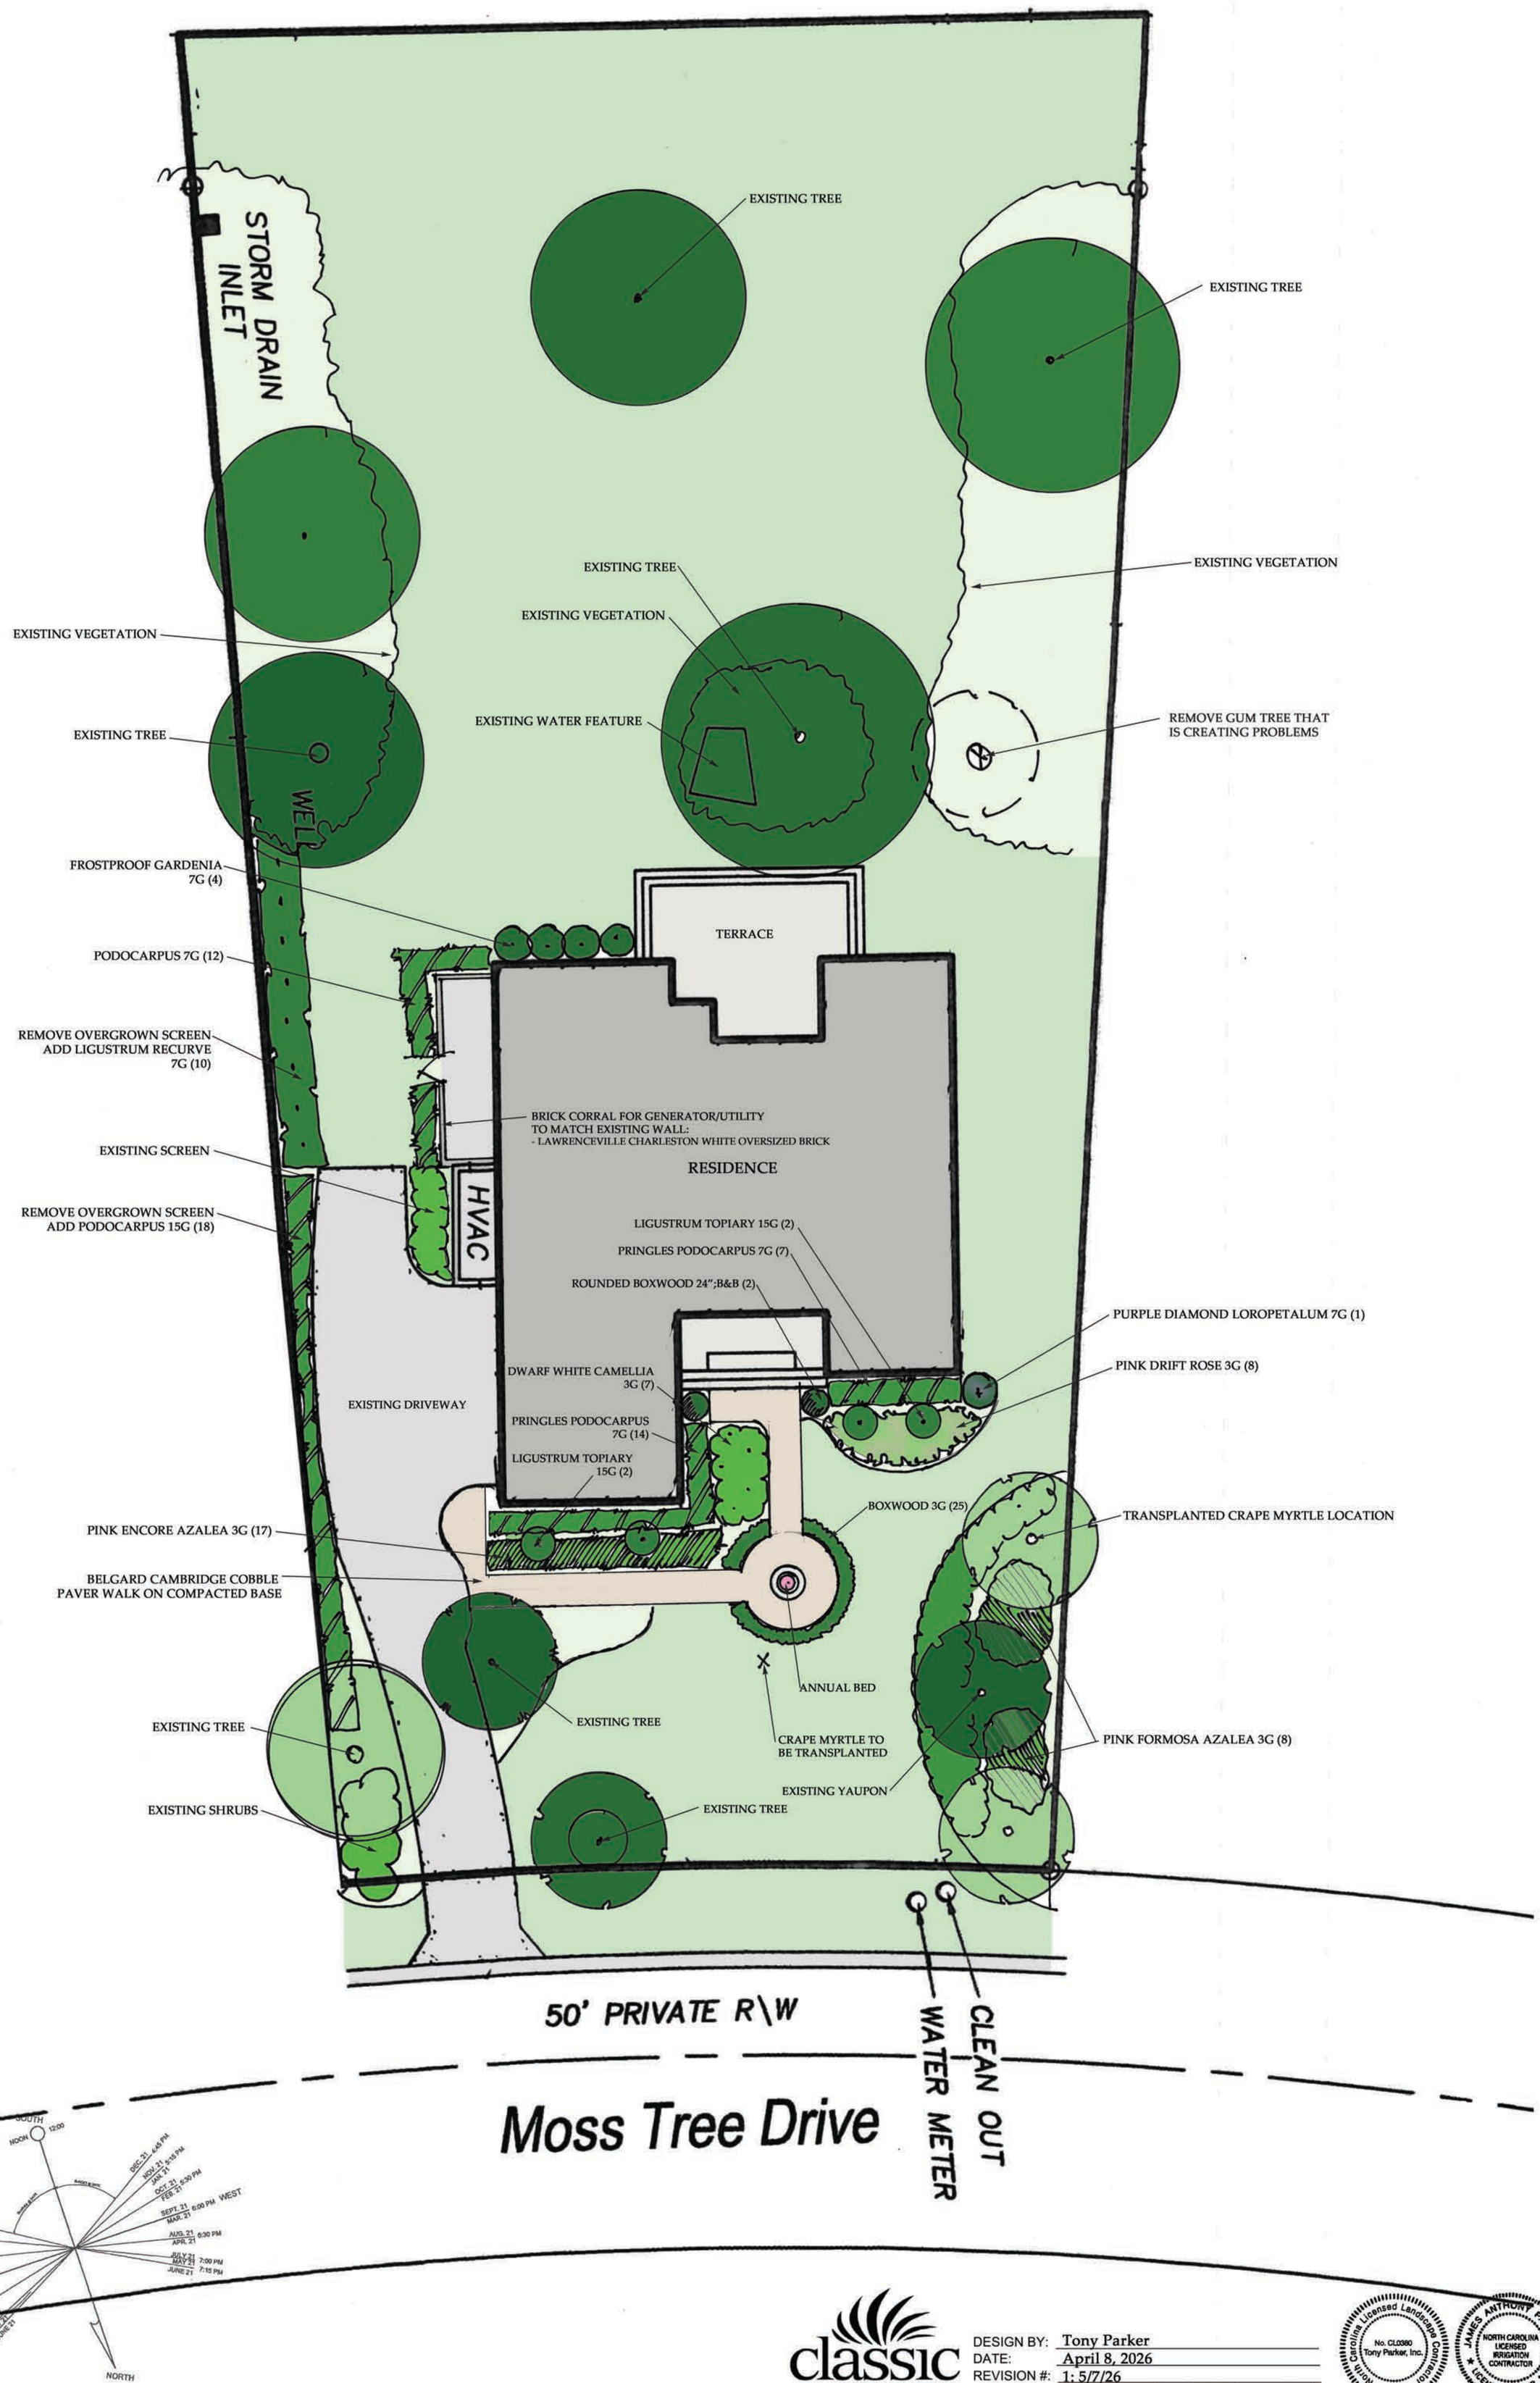

classic LANDSCAPES
www.classiclandscapesnc.com

DESIGN BY: Tony Parker
DATE: April 8, 2026
REVISION #: 1: 5/7/26
SCALE: 1" = 10'

North Carolina Licensed Landscape Contractor No. CL0380 Tony Parker, Inc.

JAMES ANTHONY PARKER NORTH CAROLINA LICENSED IRRIGATION CONTRACTOR LICENSE NUMBER 131

© 2026 Classic Landscapes